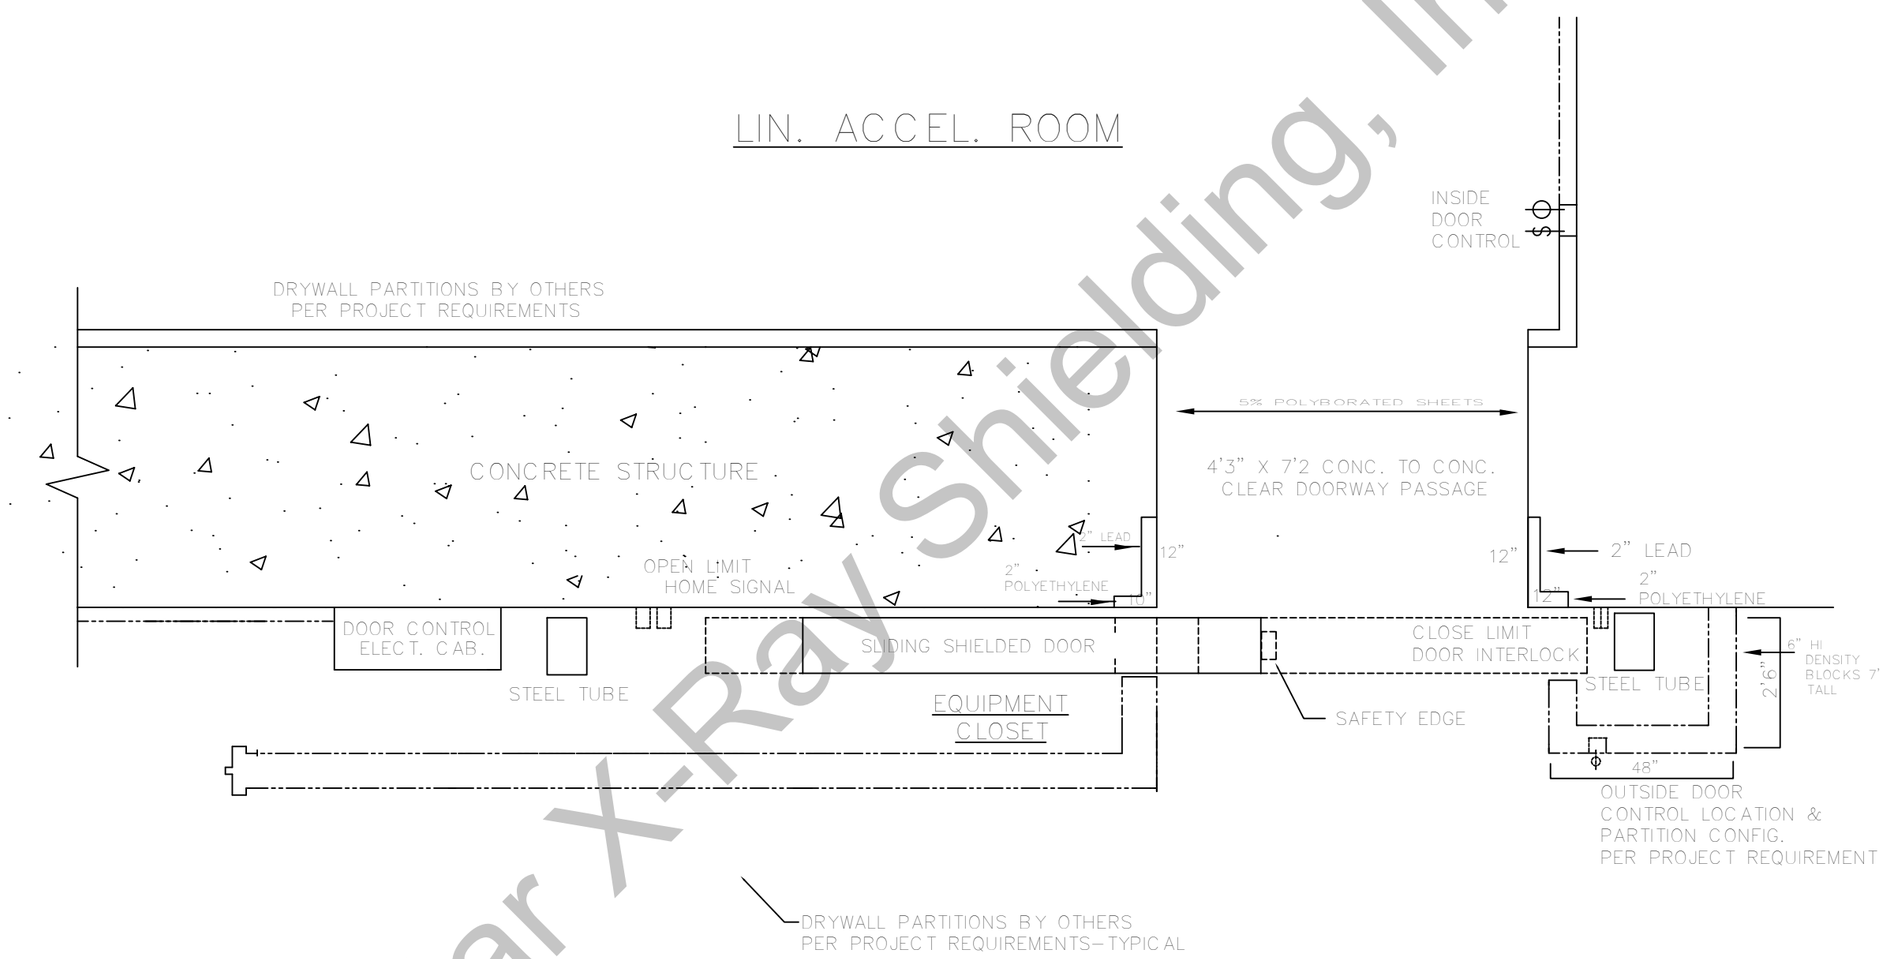

PLAN VIEW LINAC SLIDE DOOR

LONE STAR X-RAY SHIELDING
P.O. BOX 2176
SPLENDORA, TX 77372

DATE
SHEET 3
SCALE NTS
CUSTOMER DRAWING NO.
REV

Lone Star X-Ray Shielding, Inc.